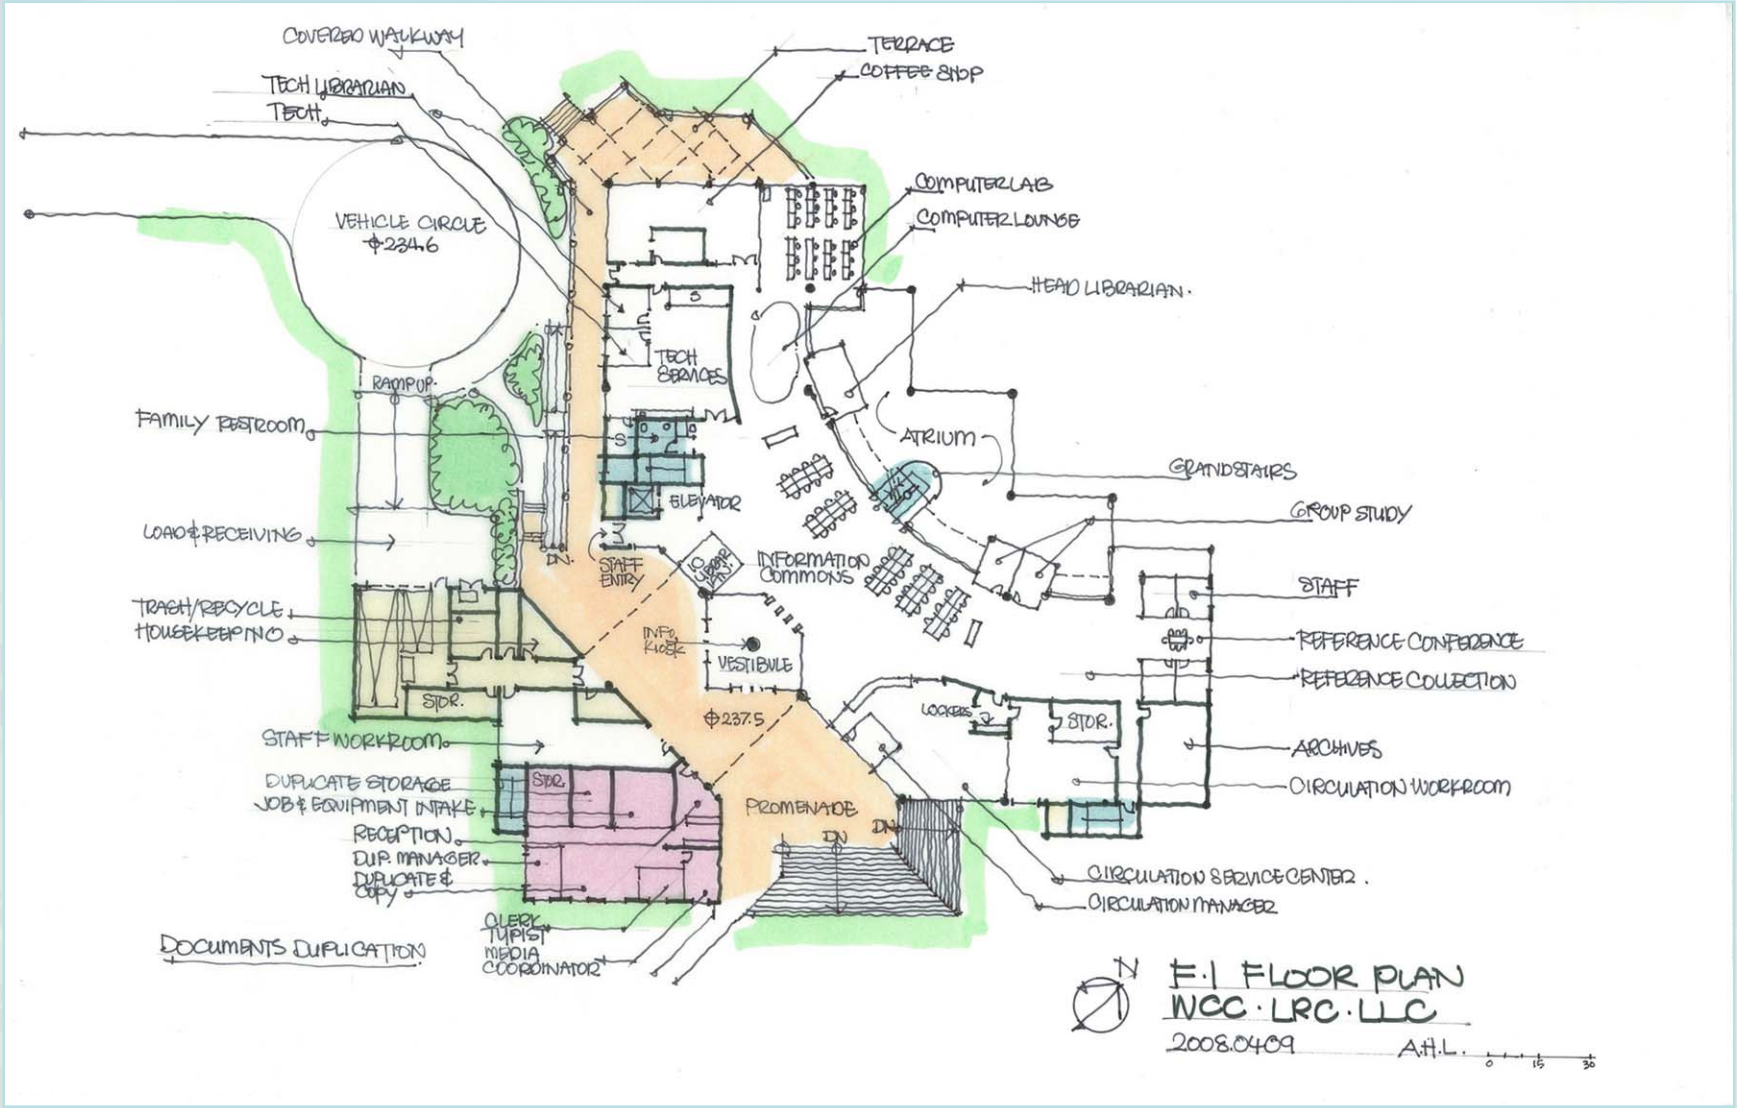

ARCHITECTS·HAWAII
LIMITED